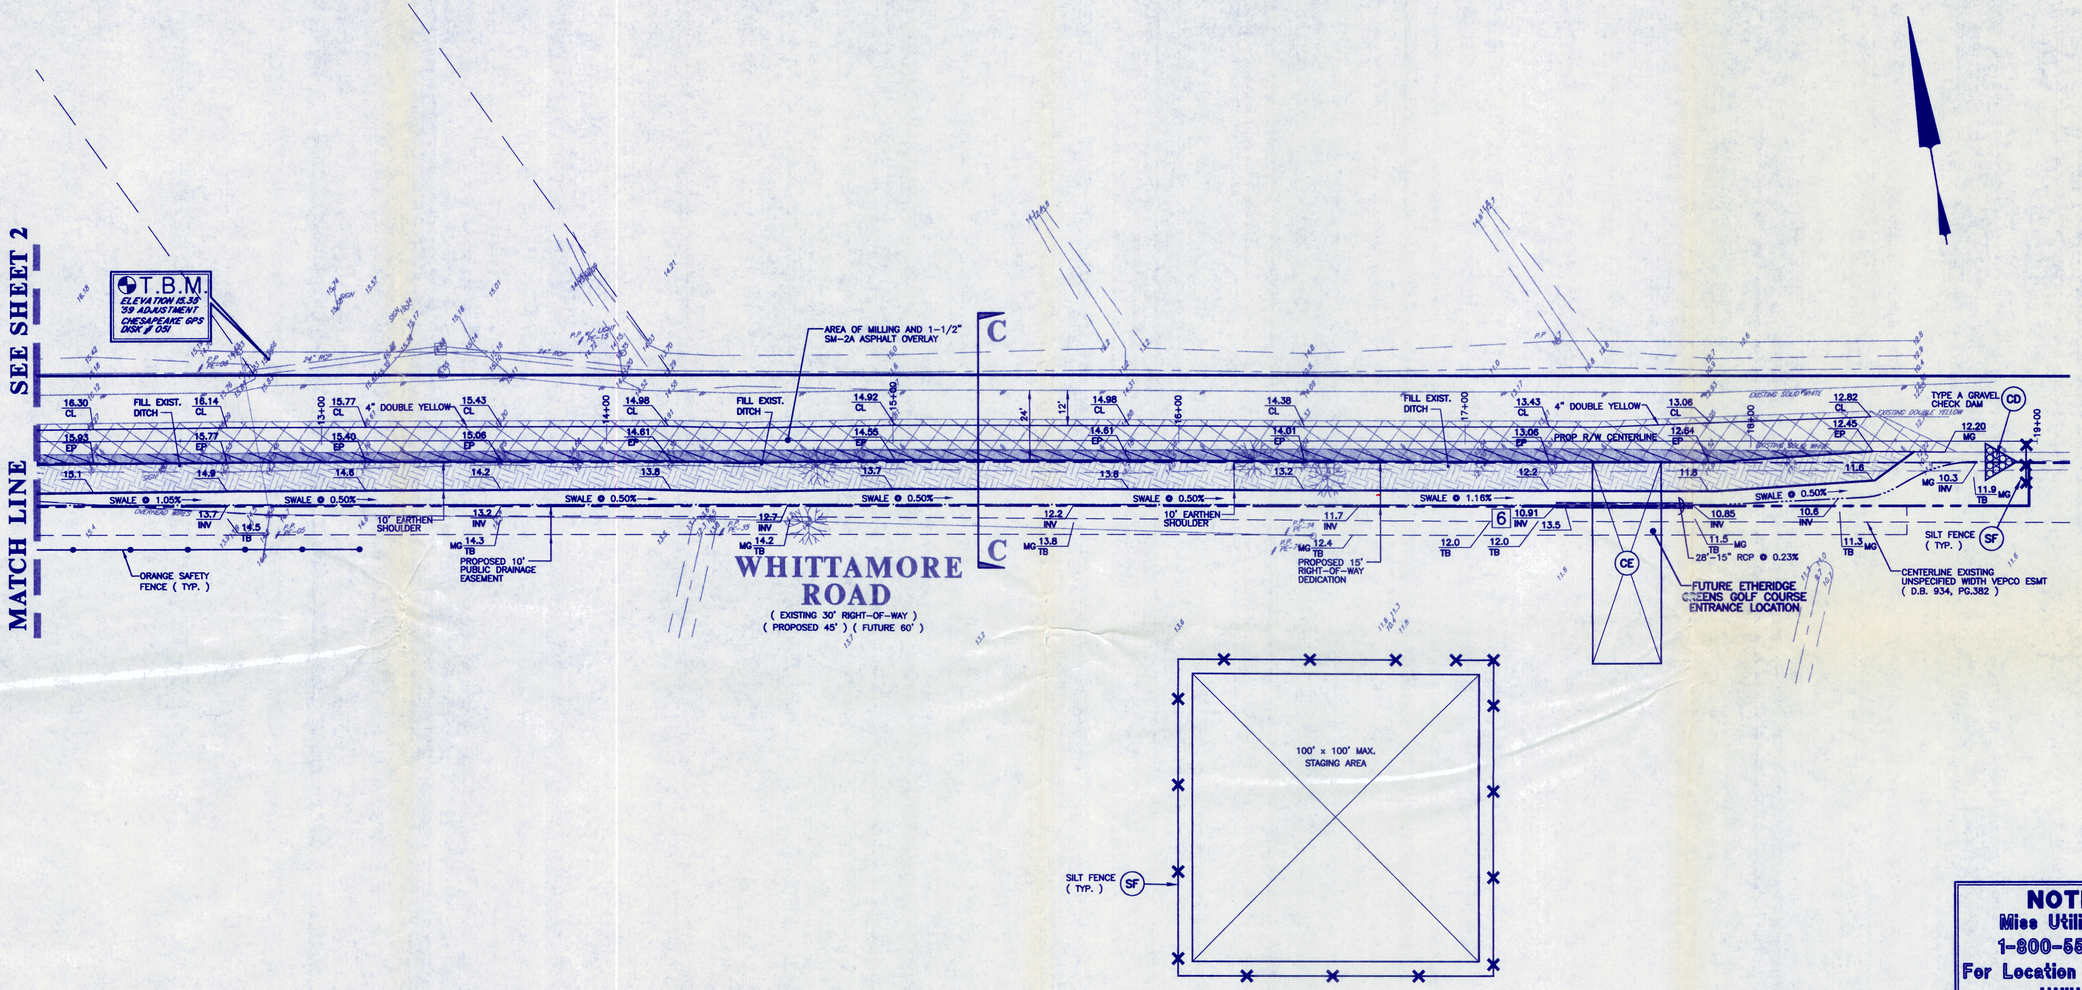

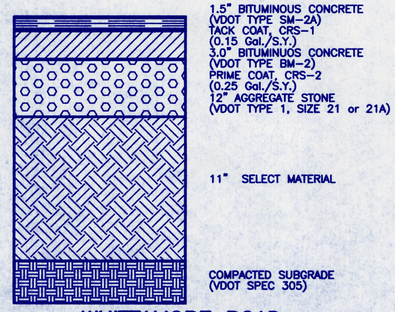

1.5" BITUMINOUS CONCRETE (VDOT TYPE SM-2A)
TACK COAT, CRS-1 (0.15 Gal./S.Y.)
3.0" BITUMINOUS CONCRETE (VDOT TYPE BM-2)
PRIME COAT, CRS-2 (0.25 Gal./S.Y.)
12" AGGREGATE STONE (VDOT TYPE 1, SIZE 21 or 21A)

11" SELECT MATERIAL

COMPACTED SUBGRADE (VDOT SPEC 305)

WHITTAMORE ROAD PAVEMENT SECTION

SCALE: NONE

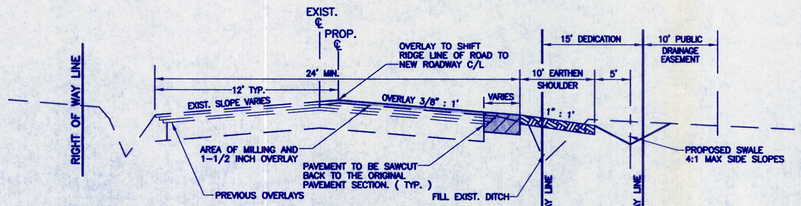

WHITTAMORE ROAD SECTION C-C

SCALE: NONE

NOTIFY
Miss Utilities At
1-800-552-7001
For Location of Exieting Utilities

GRAPHIC SCALE

25 0 25 50 100

(IN FEET)
1 inch = 25 ft.

MARK	REVISION	DATE	APPR.

FILE NAME: ETHERIDGE-GREENS-R-W | DRAWER No.: | APPROVAL DATE:

SITE PLAN OF T.P. 0620000000020

ETHERIDGE GREENS

CENTERVILLE TURNPIKE & WHITTAMORE ROAD IMPROVEMENTS

BUTTS ROAD BOROUGH — CHESAPEAKE, VIRGINIA

COMMONWEALTH OF VIRGINIA
WYMER W. MANNING, III
NO. 019230
12/26/01
PROFESSIONAL ENGINEER

DEVELOPMENT PLAN

HASSELL & FOLKES, P.C.
ENGINEERS-SURVEYORS-PLANNERS
CHESAPEAKE, VIRGINIA
TELEPHONE (757) 547-9531

DES.	DRN.	CHK.	PRJ. MGR.	DATE	DRAWING NO.
G.D.C.	G.D.C.	W.W.M.,III	W.W.M.,III	DEC, 2001	3
				SCALE 1"=25'	
				CONT NO. 01012	OF 2421

E:\Projects\Etheridge Greens\RIGHT-OF-WAY-PLANS\ETHERIDGE-GREENS-R-W.dwg, 12/27/2001 01:14:18 PM