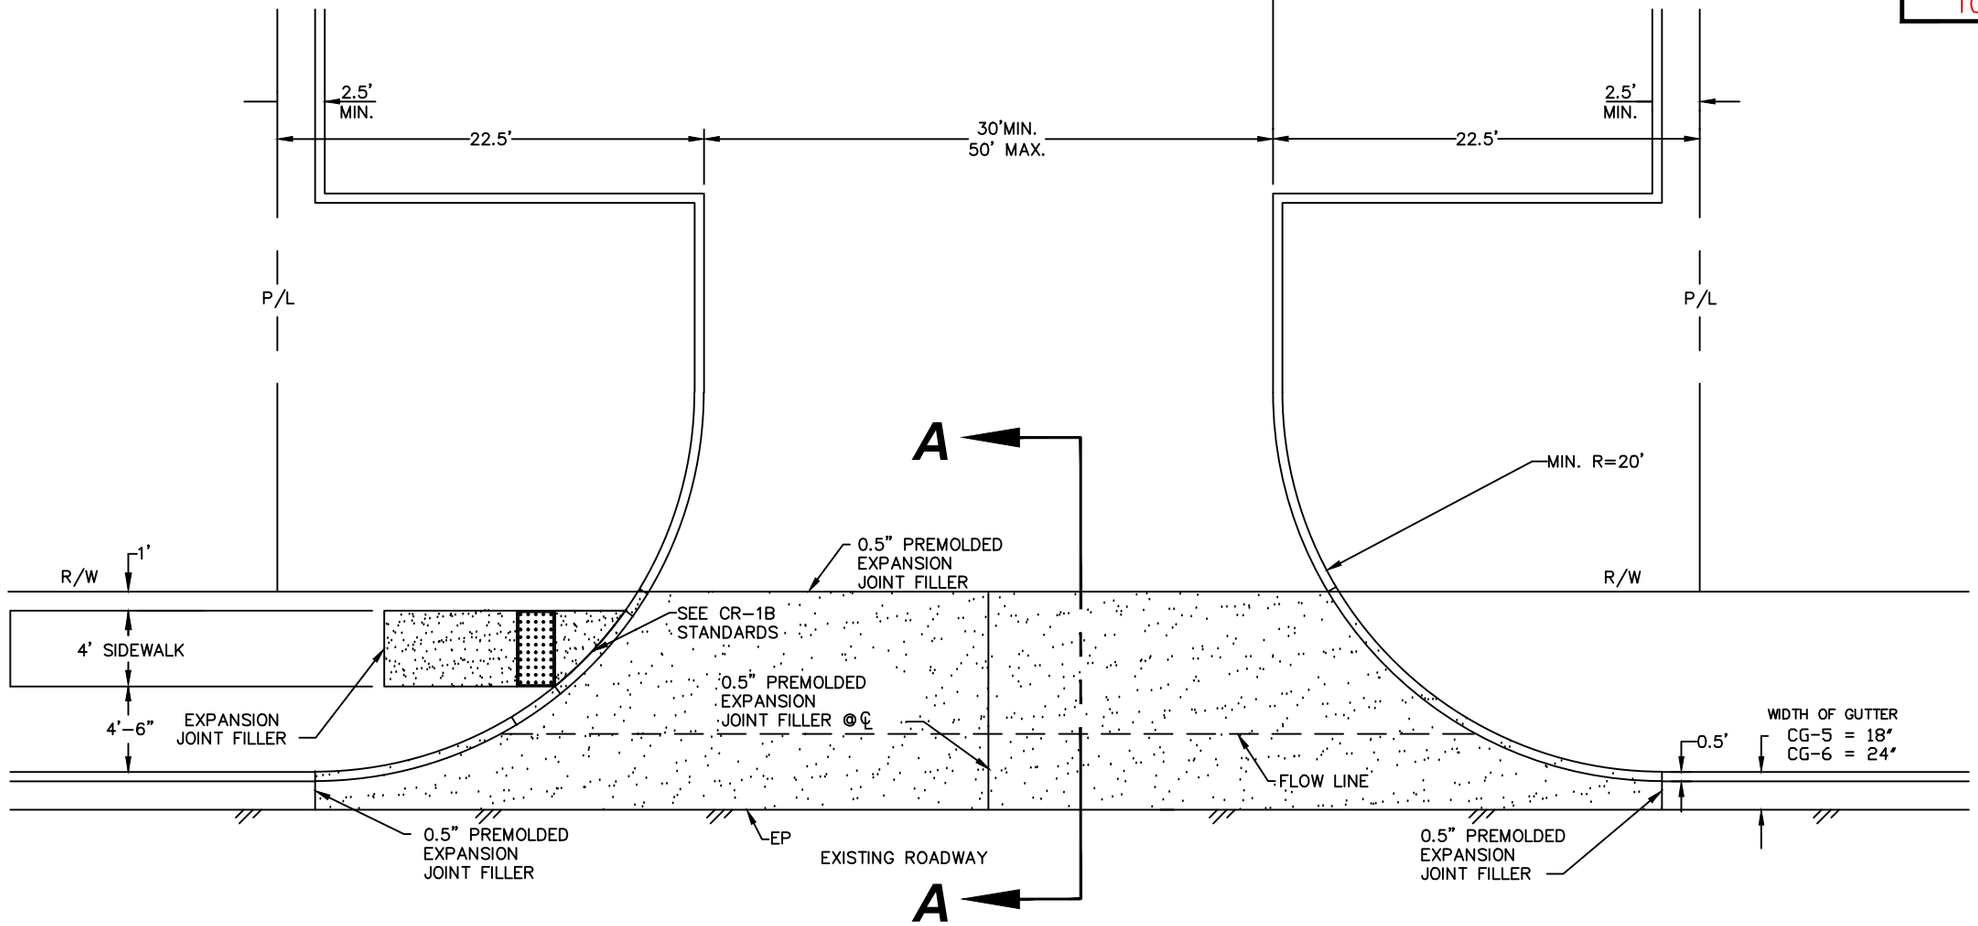

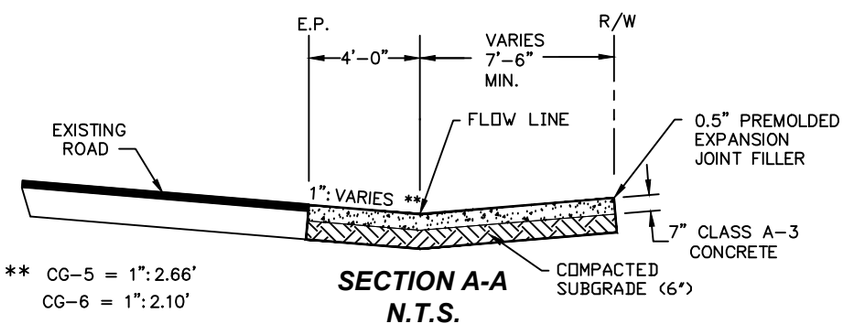

SECTION A-A
N.T.S.

NOTE:
STREET APPROACH TO BE POURED MONOLITHICALLY WITH RADIAL CURB AND WIPE DOWN.

Chesapeake VIRGINIA

DESIGN AND CONSTRUCTION STANDARDS

COMMERCIAL ENTRANCE FOR CURBED STREETS

DATE	REVISIONS		
01/15/10	REVIEWED PFM 2010 EDITION FOR WEB	DRW.BY: RNW	DATE: 10/2009
		CHK.BY: ALH	DATE: 10/2009
		APPV.BY: TDC	DATE: 10/2009

CG-10

APPROVED FOR THE WEB _____ City Engineer ___/___/___ Date

FILE G:\SHARED\ACADFILES\PFM II 2010 Edition\(10.)CURB_ENTRANCES_GUTTERS_SIDEWALKS\(.14)CG-10

Copyright Digital Version City of Chesapeake 2010