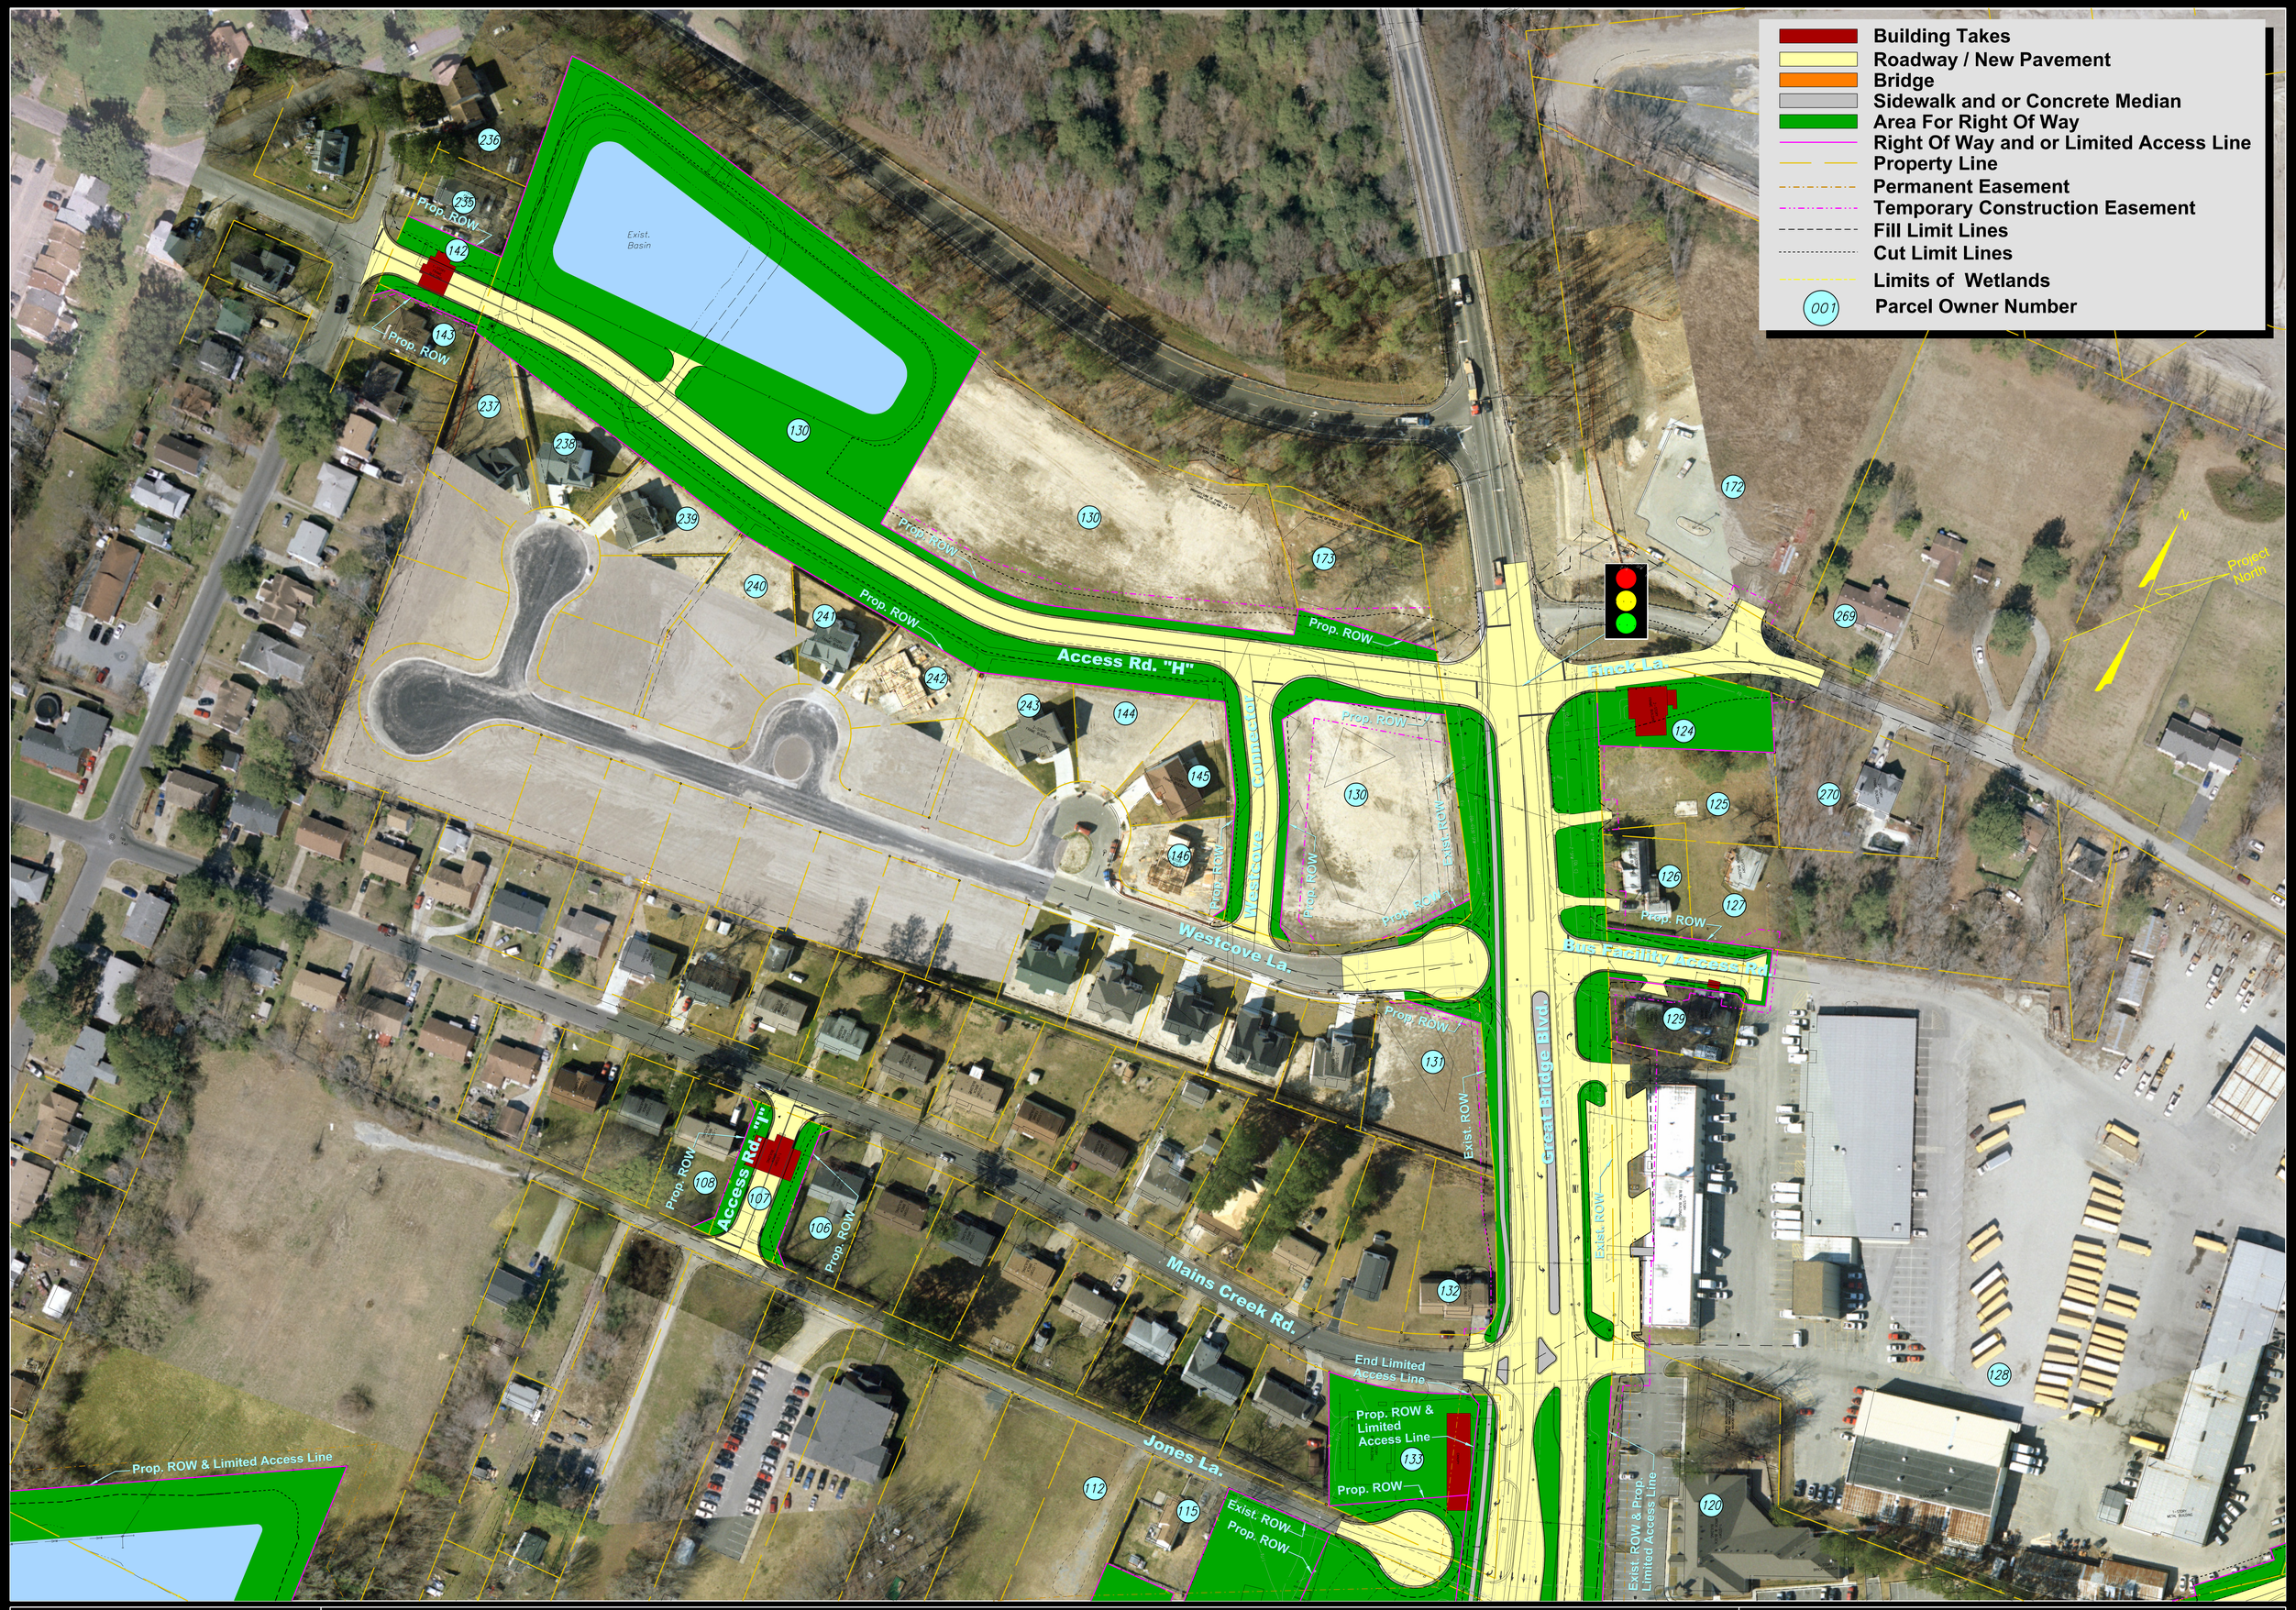

PREPARED BY:

PARSONS BRINCKERHOFF

PRELIMINARY
9 / 10 / 2010

THESE PLANS ARE UNFINISHED AND UNAPPROVED AND ARE NOT TO BE USED FOR ANY TYPE OF CONSTRUCTION OR THE ACQUISITION OF RIGHT OF WAY.

SCALE
0 100' 200'
SCALE: 1"=50'

DOMINION BOULEVARD IMPROVEMENTS
WESTCOVE CONNECTOR AND FINK LANE