BIRD'S EYE VIEW

FRONT VIEW

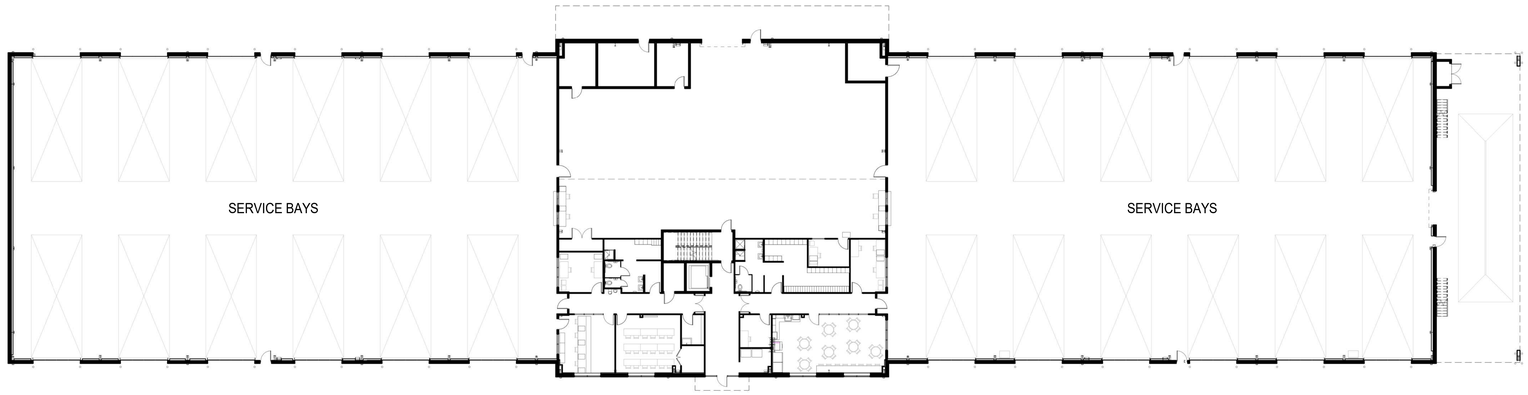

FIRST FLOOR
1/16" = 1'-0"

PLAN NORTH

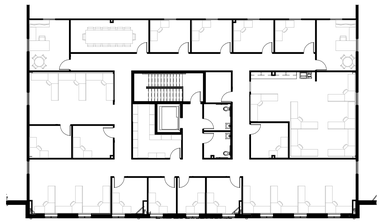

SECOND FLOOR
1/16" = 1'-0"

PLAN NORTH

MAIN ENTRANCE

REAR VIEW

Chesapeake VIRGINIA

CHESAPEAKE CITY AND SCHOOLS JOINT USE FACILITY
PROJECT INFORMATION BOARD

HBA Kimley»Horn