NOTES FOR CONSTRUCTION OF IMPROVEMENTS ON CENTERVILLE TURNPIKE

1. THE CONTRACTOR SHALL PROVIDE CONTINUOUS ACCESS TO EXISTING RESIDENCES ALONG CENTERVILLE TURNPIKE AT ALL TIMES DURING ALL PHASES OF THE PROPOSED IMPROVEMENTS. ALL DRIVEWAYS THAT ARE DISTURBED ARE TO BE RESTORED WITH IDENTICAL MATERIALS AND THICKNESS OR BETTER.

2. THE CONTRACTOR SHALL PROTECT ALL UTILITY POLES, FENCES AND TRAFFIC SIGNS DURING CONSTRUCTION. FENCES AND TRAFFIC SIGNS SHALL BE REPLACED AT THE CONTRACTORS EXPENSE.

3. THE CONTRACTOR SHALL BE REQUIRED TO COMPLETE DITCH / SWALE STABILIZATION IMMEDIATELY FOLLOWING INSTALLATION OF PROPOSED IMPROVEMENTS. THE PROPOSED DITCHES SHALL BE STABILIZED WITH PYRAMAT AS MANUFACTURED BY SYNTHETIC INDUSTRIES AS SUPPLIED BY ACF ENVIRONMENTAL, OR APPROVED EQUAL. KEITH FRAZIER (1-804-514-7129). MANUFACTURERS REPRESENTATIVE, MUST BE ONSITE DURING ENTIRE INSTALLATION OF MATTING.

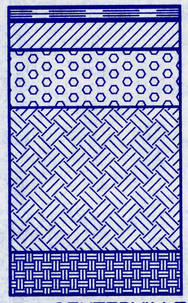

2.0" BITUMINOUS CONCRETE (VDOT TYPE SM-2A)
TACK COAT, CRS-1 (0.15 Gal./S.Y.)
4.0" BITUMINOUS CONCRETE (VDOT TYPE BM-2)
PRIME COAT, CRS-2 (0.25 Gal./S.Y.)
8" AGGREGATE STONE (VDOT TYPE 1, SIZE 21 or 21A)

14" SELECT MATERIAL

COMPACTED SUBGRADE (VDOT SPEC 305)

CENTERVILLE TURNPIKE PAVEMENT SECTION

SCALE:NONE

MILL EXISTING PAVEMENT AS NECESSARY TO PROVIDE FULL WIDTH PAVEMENT OVERLAY.

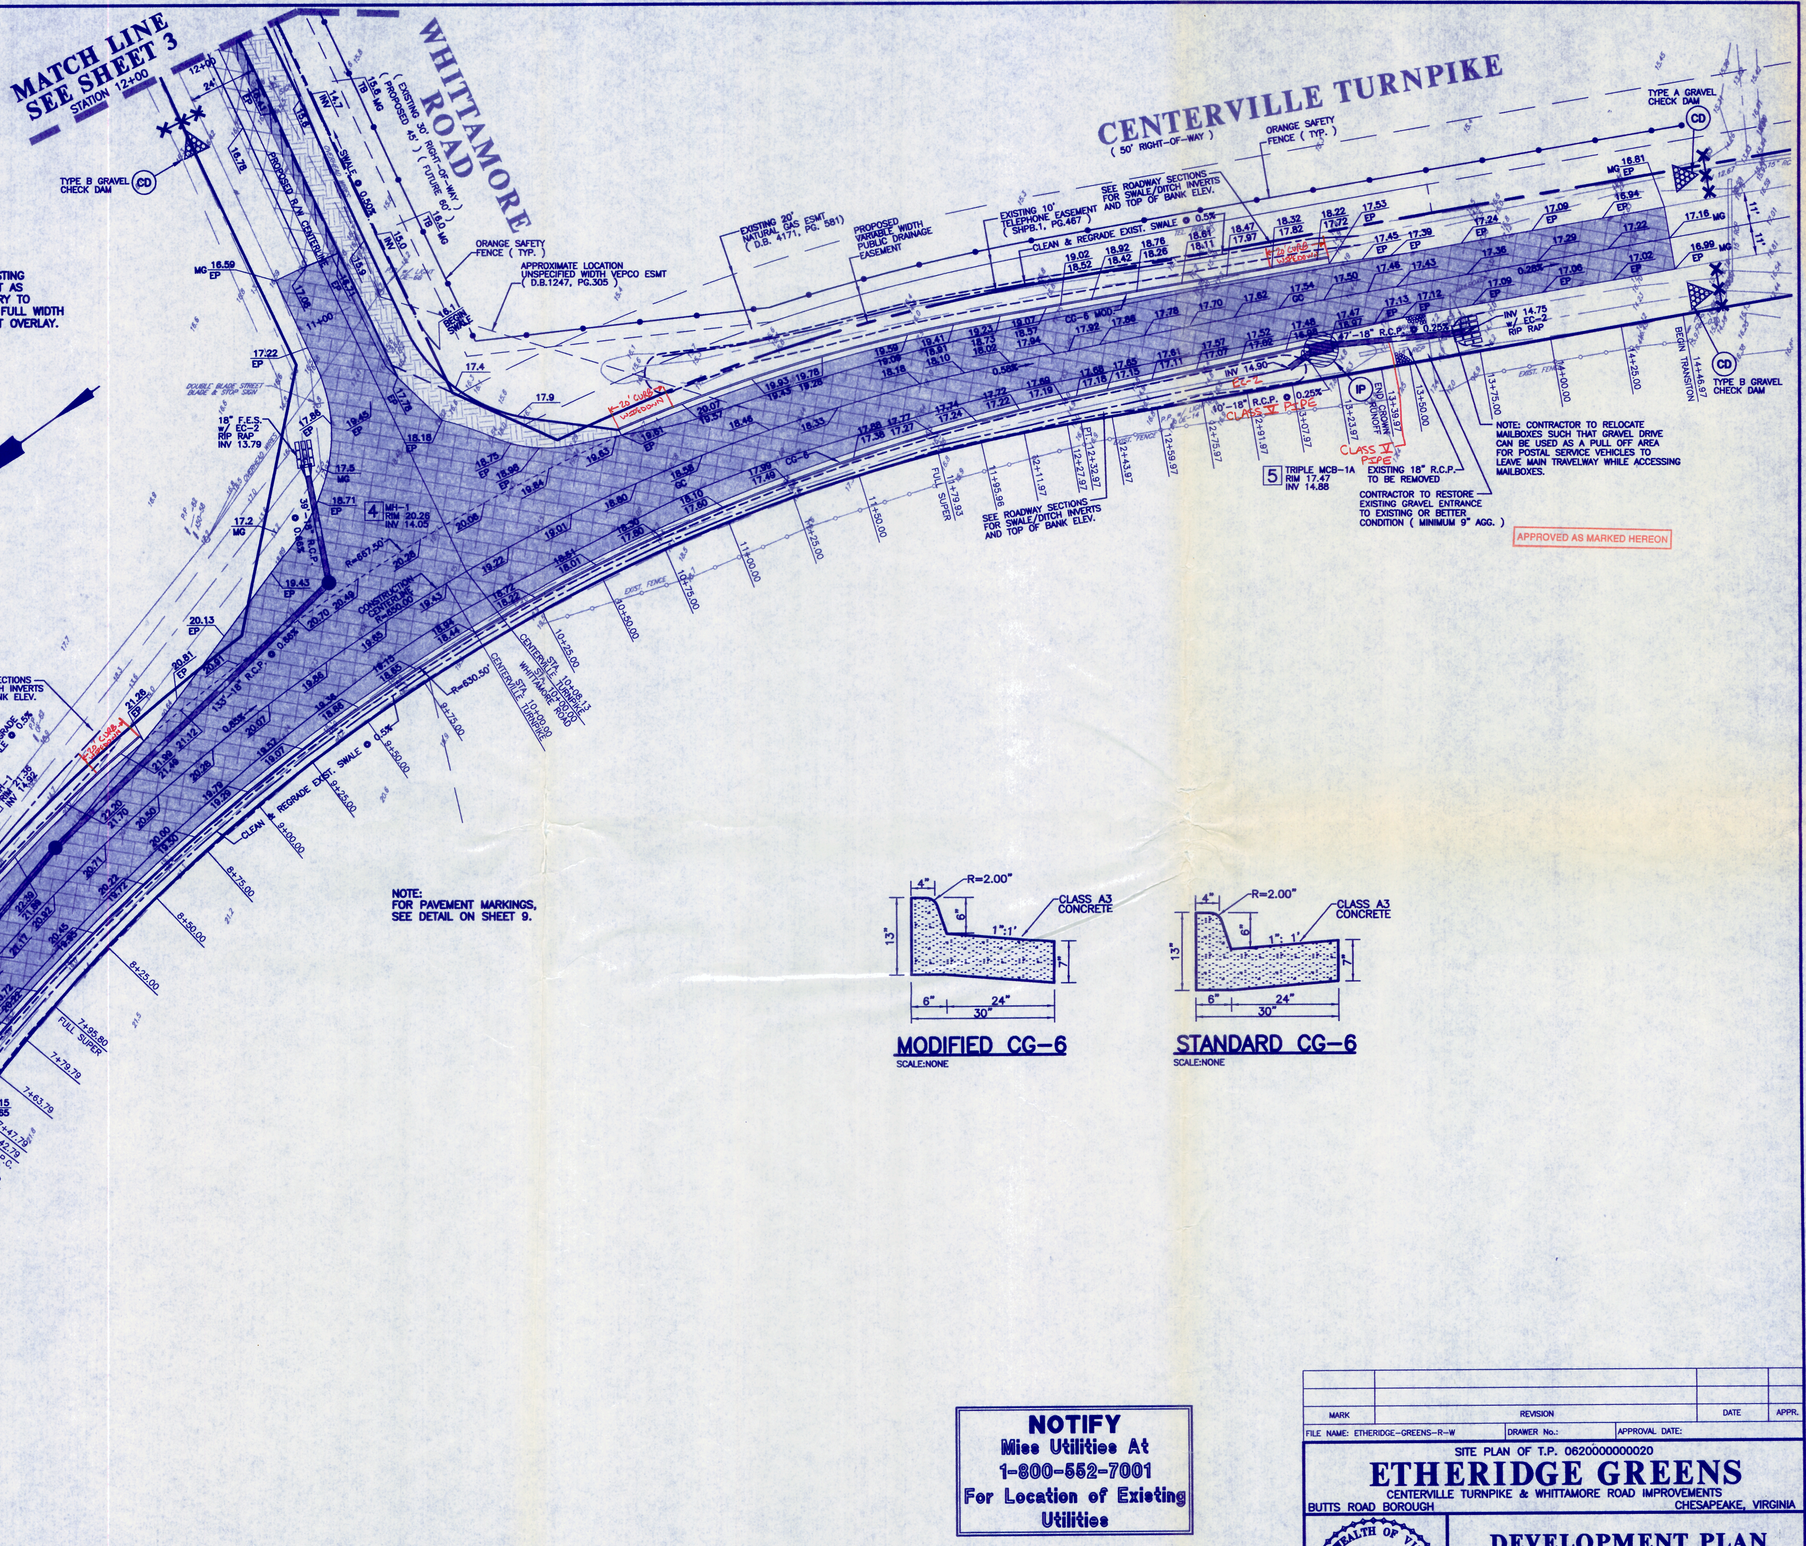

NOTE:
FOR PAVEMENT MARKINGS, SEE DETAIL ON SHEET 9.

MODIFIED CG-6
SCALE:NONE

STANDARD CG-6
SCALE:NONE

NOTIFY
Miss Utilities At
1-800-552-7001
For Location of Exiting Utilities

GRAPHIC SCALE
25 0 25 50 100
(IN FEET)
1 inch = 25 ft.

MARK	REVISION	DATE	APPR.

FILE NAME: ETHERIDGE-GREENS-R-W | DRAWER No.: | APPROVAL DATE:

SITE PLAN OF T.P. 0620000000020

ETHERIDGE GREENS

CENTERVILLE TURNPIKE & WHITTAMORE ROAD IMPROVEMENTS

BUTTS ROAD BOROUGH — CHESAPEAKE, VIRGINIA

DEVELOPMENT PLAN

COMMONWEALTH OF VIRGINIA — WYMER W. MANNING, III — No. 019230 — 12/26/01 — PROFESSIONAL ENGINEER

HASSELL & FOLKES, P.C.
ENGINEERS-SURVEYORS-PLANNERS
CHESAPEAKE, VIRGINIA
TELEPHONE (757) 547-9531

DES.	DRN.	CHK.	PRJ. MGR.	DATE	SCALE	CONT NO.	DRAWING NO.
G.D.C.	G.D.C.	W.W.M.,III	W.W.M.,III	DEC, 2001	1"=25'	01012	2

E:\Projects\Etheridge Greens\RIGHT-OF-WAY-PLANS\ETHERIDGE-GREENS-R-W.dwg, 12/27/2001 01:13:24 PM