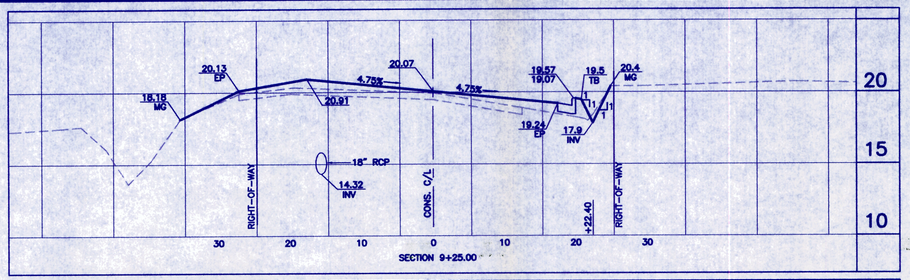

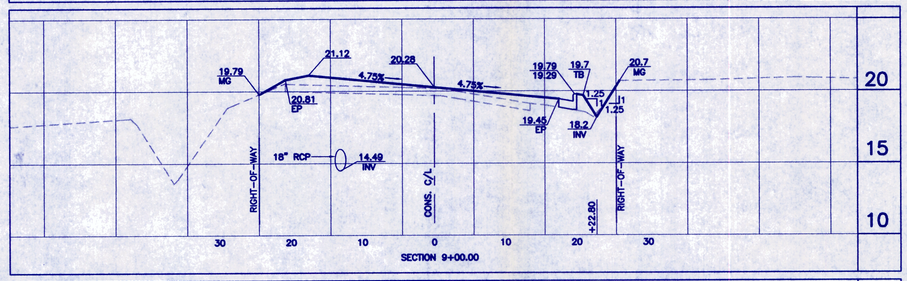

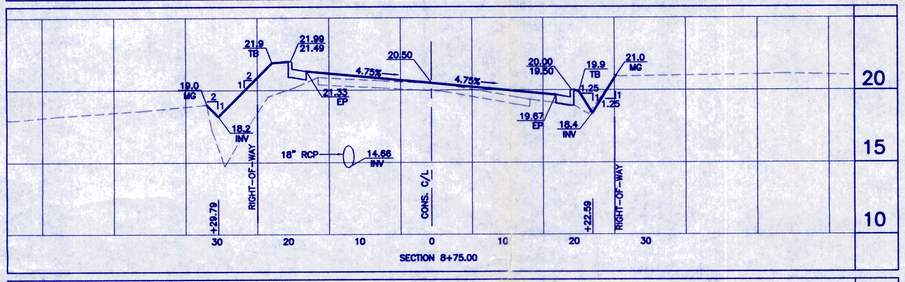

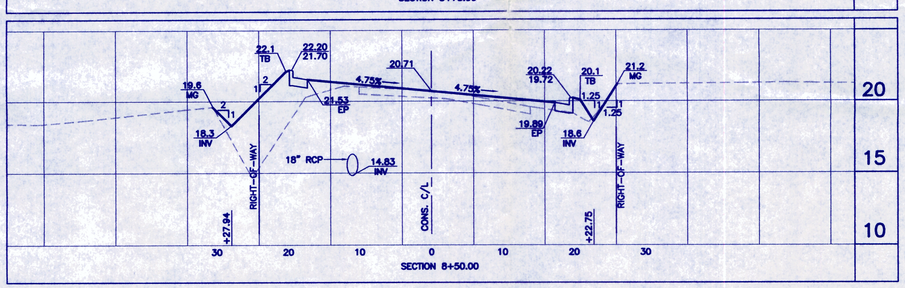

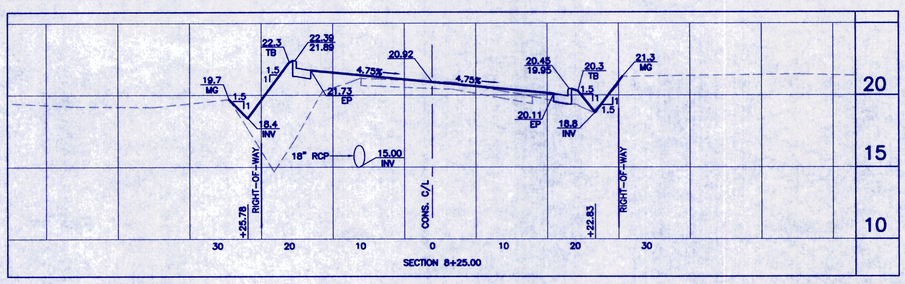

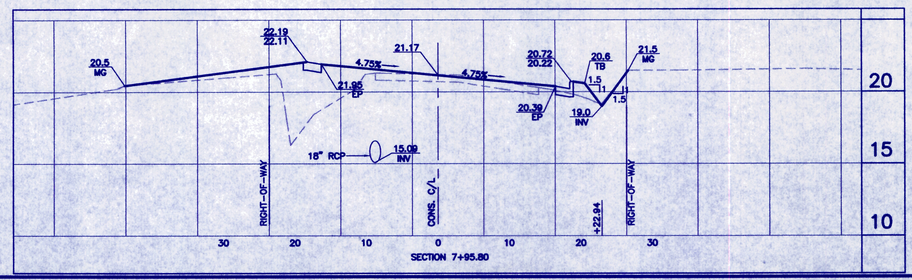

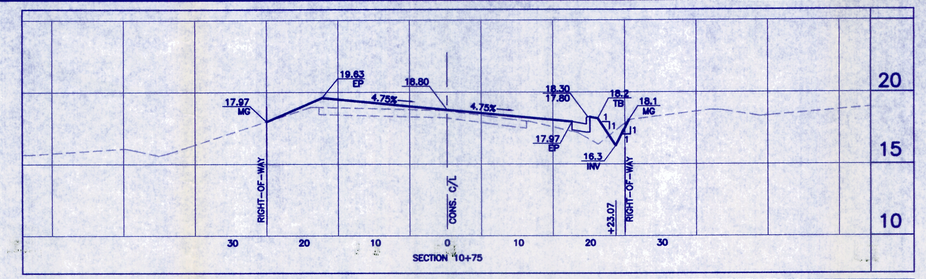

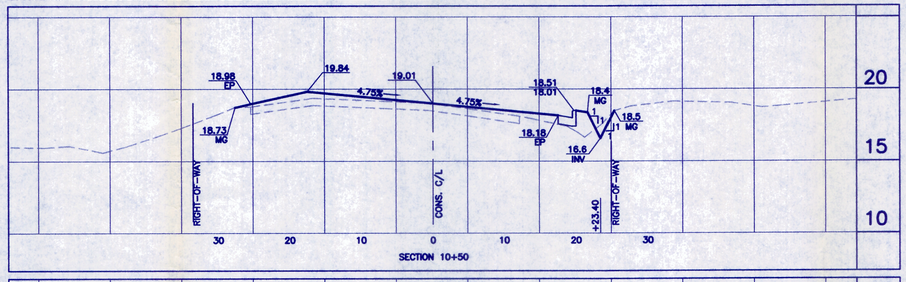

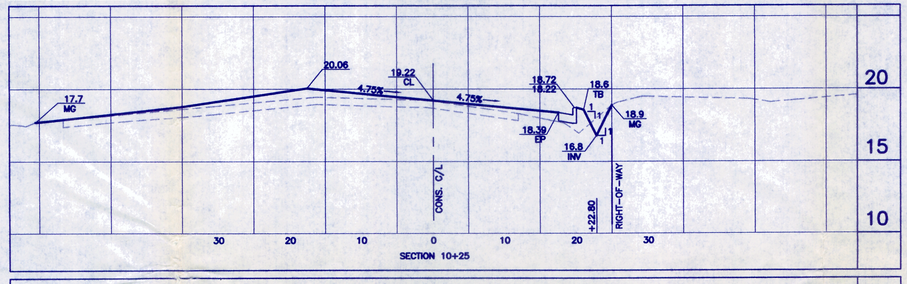

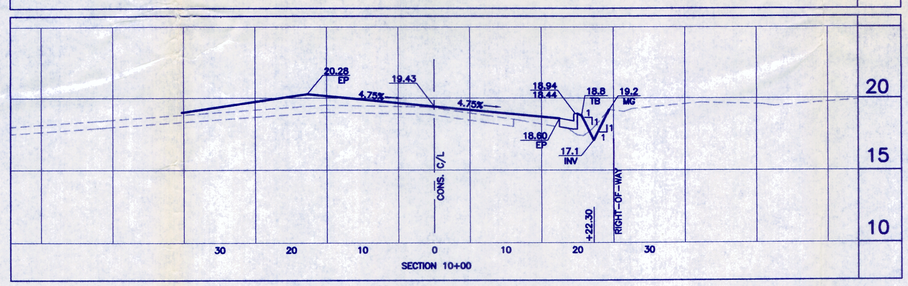

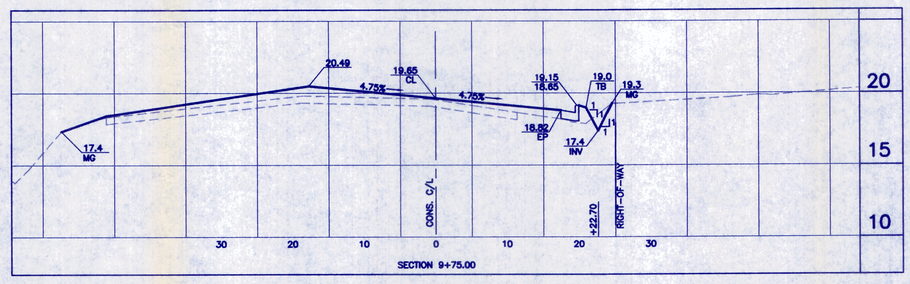

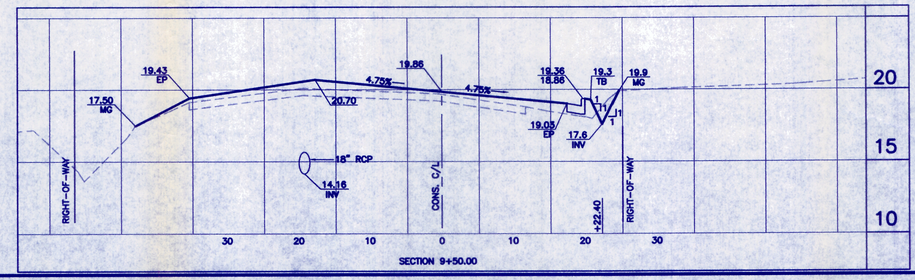

THE CONTRACTOR SHALL BE REQUIRED TO COMPLETE DITCH / SWALE STABILIZATION IMMEDIATELY FOLLOWING INSTALLATION OF PROPOSED IMPROVEMENTS. THE PROPOSED DITCHES SHALL BE STABILIZED WITH PYRAMAT AS MANUFACTURED BY SYNTHETIC INDUSTRIES AS SUPPLIED BY ACF ENVIRONMENTAL, OR APPROVED EQUAL. KEITH FRAZIER (1-804-514-7129). MANUFACTURERS REPRESENTATIVE, MUST BE ONSITE DURING ENTIRE INSTALLATION OF MATTING.

GRAPHIC SCALE

10 0 5 10 20

(HORIZONTAL) (IN FEET)
1 inch = 10 ft.

GRAPHIC SCALE
(VERTICAL) (IN FEET)
1 inch = 5 ft.

MARK	REVISION	DATE	APPR.

FILE NAME: ETHERIDGE-GREENS-R-W | DRAWER No.: | APPROVAL DATE:

SITE PLAN OF T.P. 0620000000020

ETHERIDGE GREENS

CENTERVILLE TURNPIKE & WHITTAMORE ROAD IMPROVEMENTS

BUTTS ROAD BOROUGH — CHESAPEAKE, VIRGINIA

CENTERVILLE TURNPIKE ROADWAY SECTIONS

COMMONWEALTH OF VIRGINIA
SUMNER W. MANNING, III
No. 019230
12/26/01
PROFESSIONAL ENGINEER

HASSELL & FOLKES, P.C.
ENGINEERS-SURVEYORS-PLANNERS
CHESAPEAKE, VIRGINIA
TELEPHONE (757) 547-9531

DES.	DRN.	CHK.	PRJ. MGR.
G.D.C.	G.D.C.	W.W.M.,III	W.W.M.,III

DATE: DEC, 2001
SCALE: AS NOTED
CONT NO. 01019
DRAWING NO. 7
OF

E:\Projects\Etheridge Greens\RIGHT-OF-WAY-PLANS\ETHERIDGE-GREENS-R-W.dwg, 12/27/2001 01:15:59 PM