LAKE / BMP

SCALE 1"=__'

TOTAL EXCAVATED VOLUME = 15,686 CY
NORMAL WATER ELEVATION = 8.40*
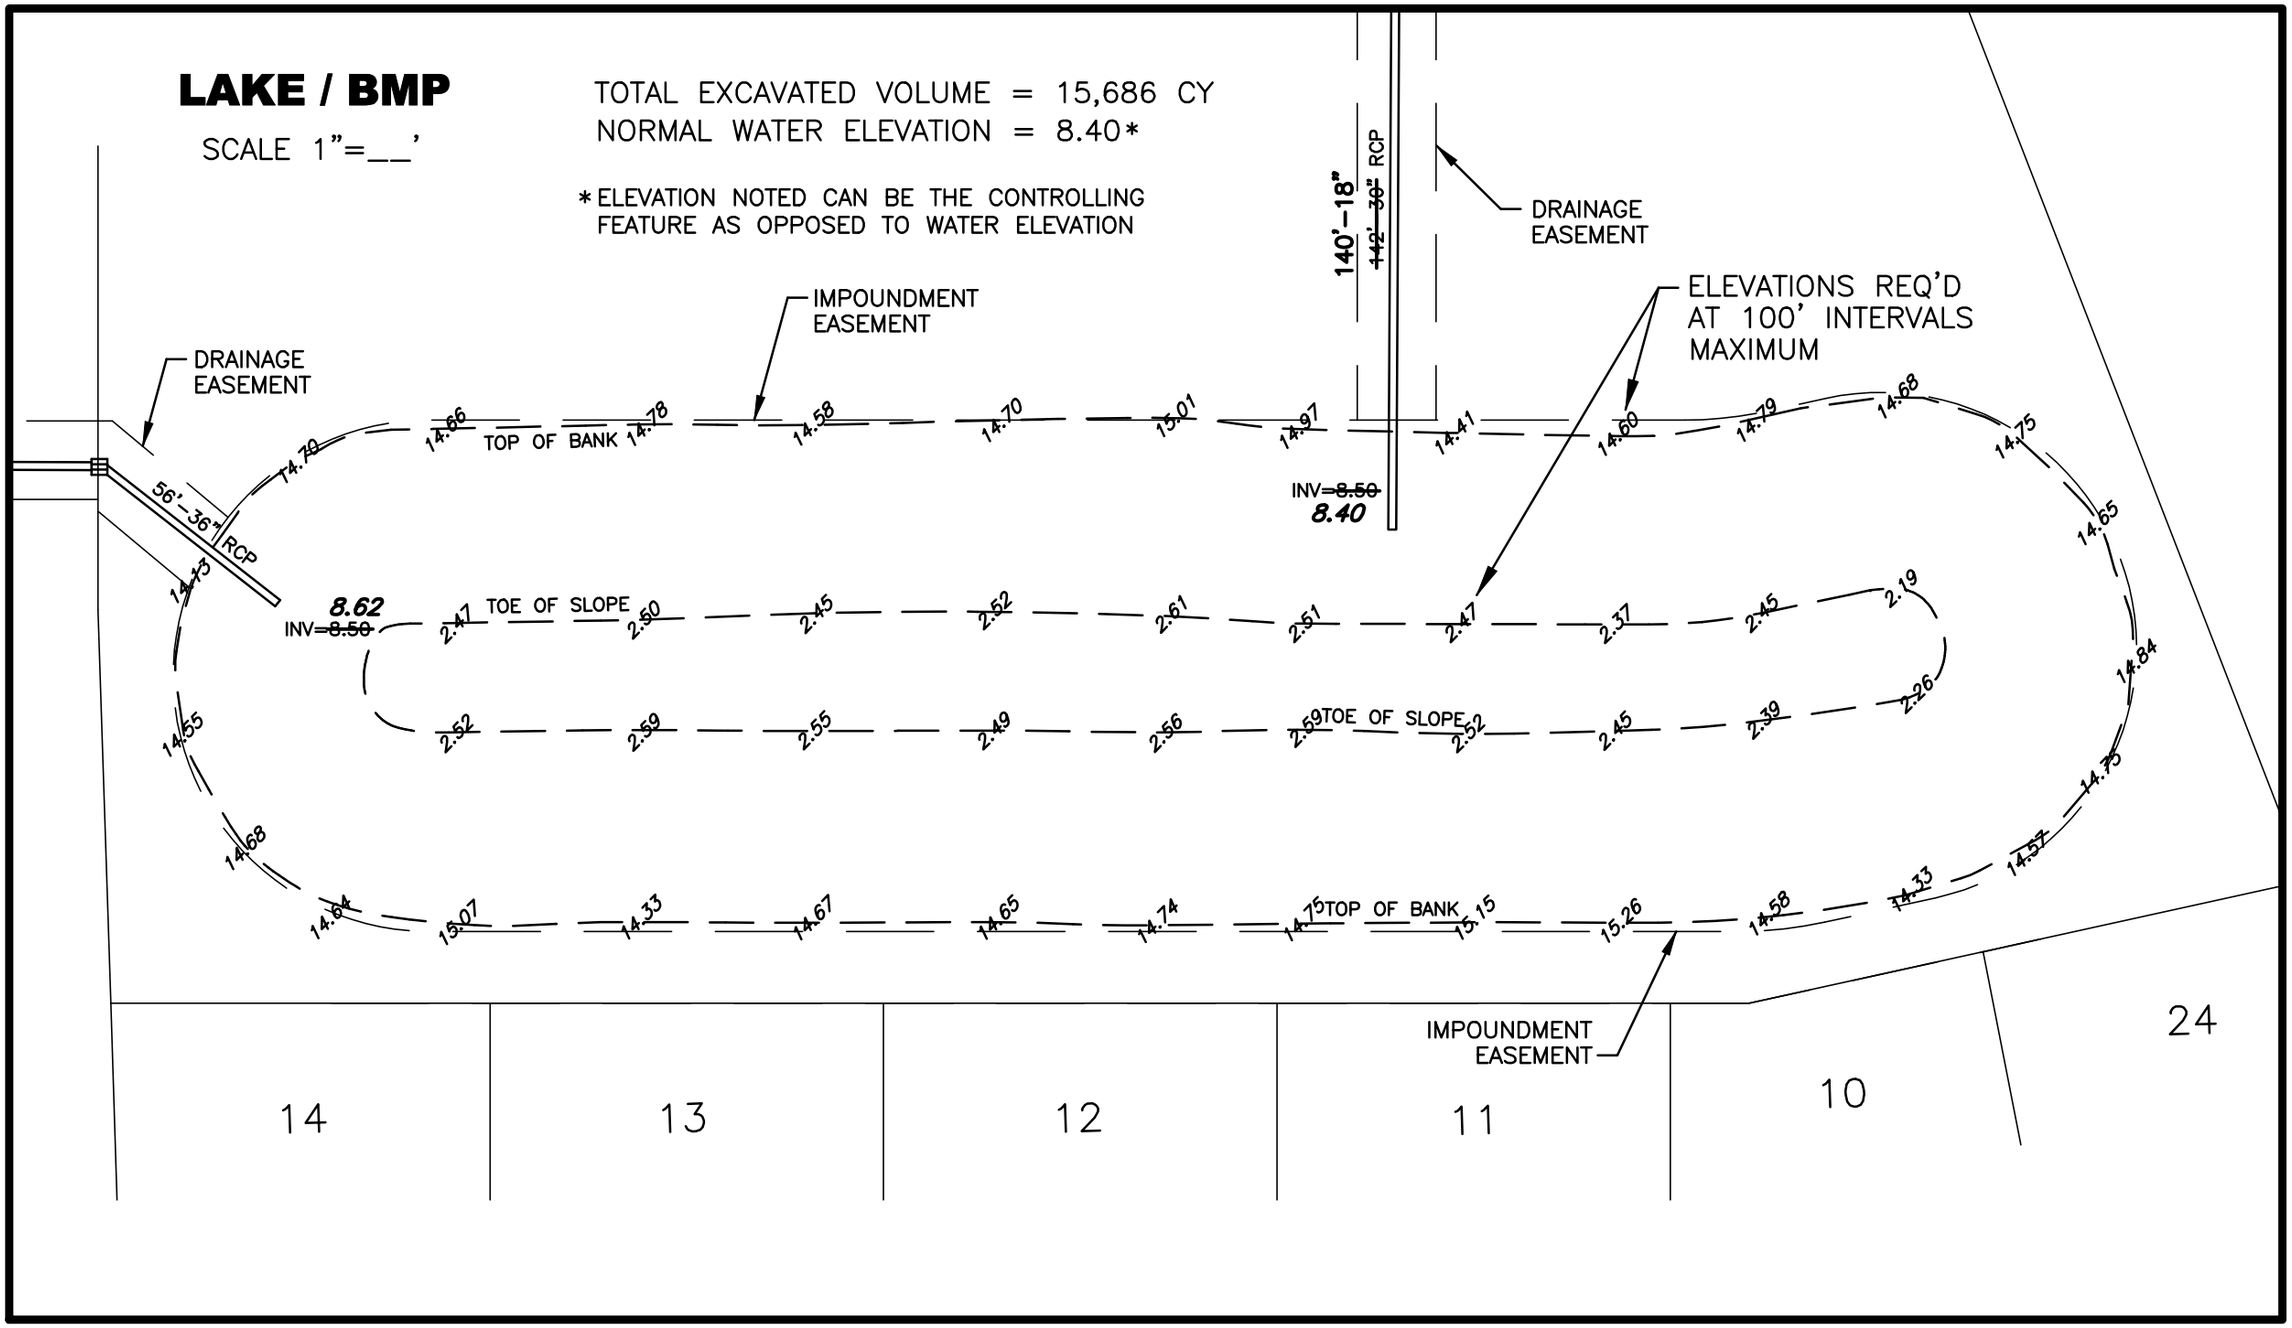
*ELEVATION NOTED CAN BE THE CONTROLLING FEATURE AS OPPOSED TO WATER ELEVATION