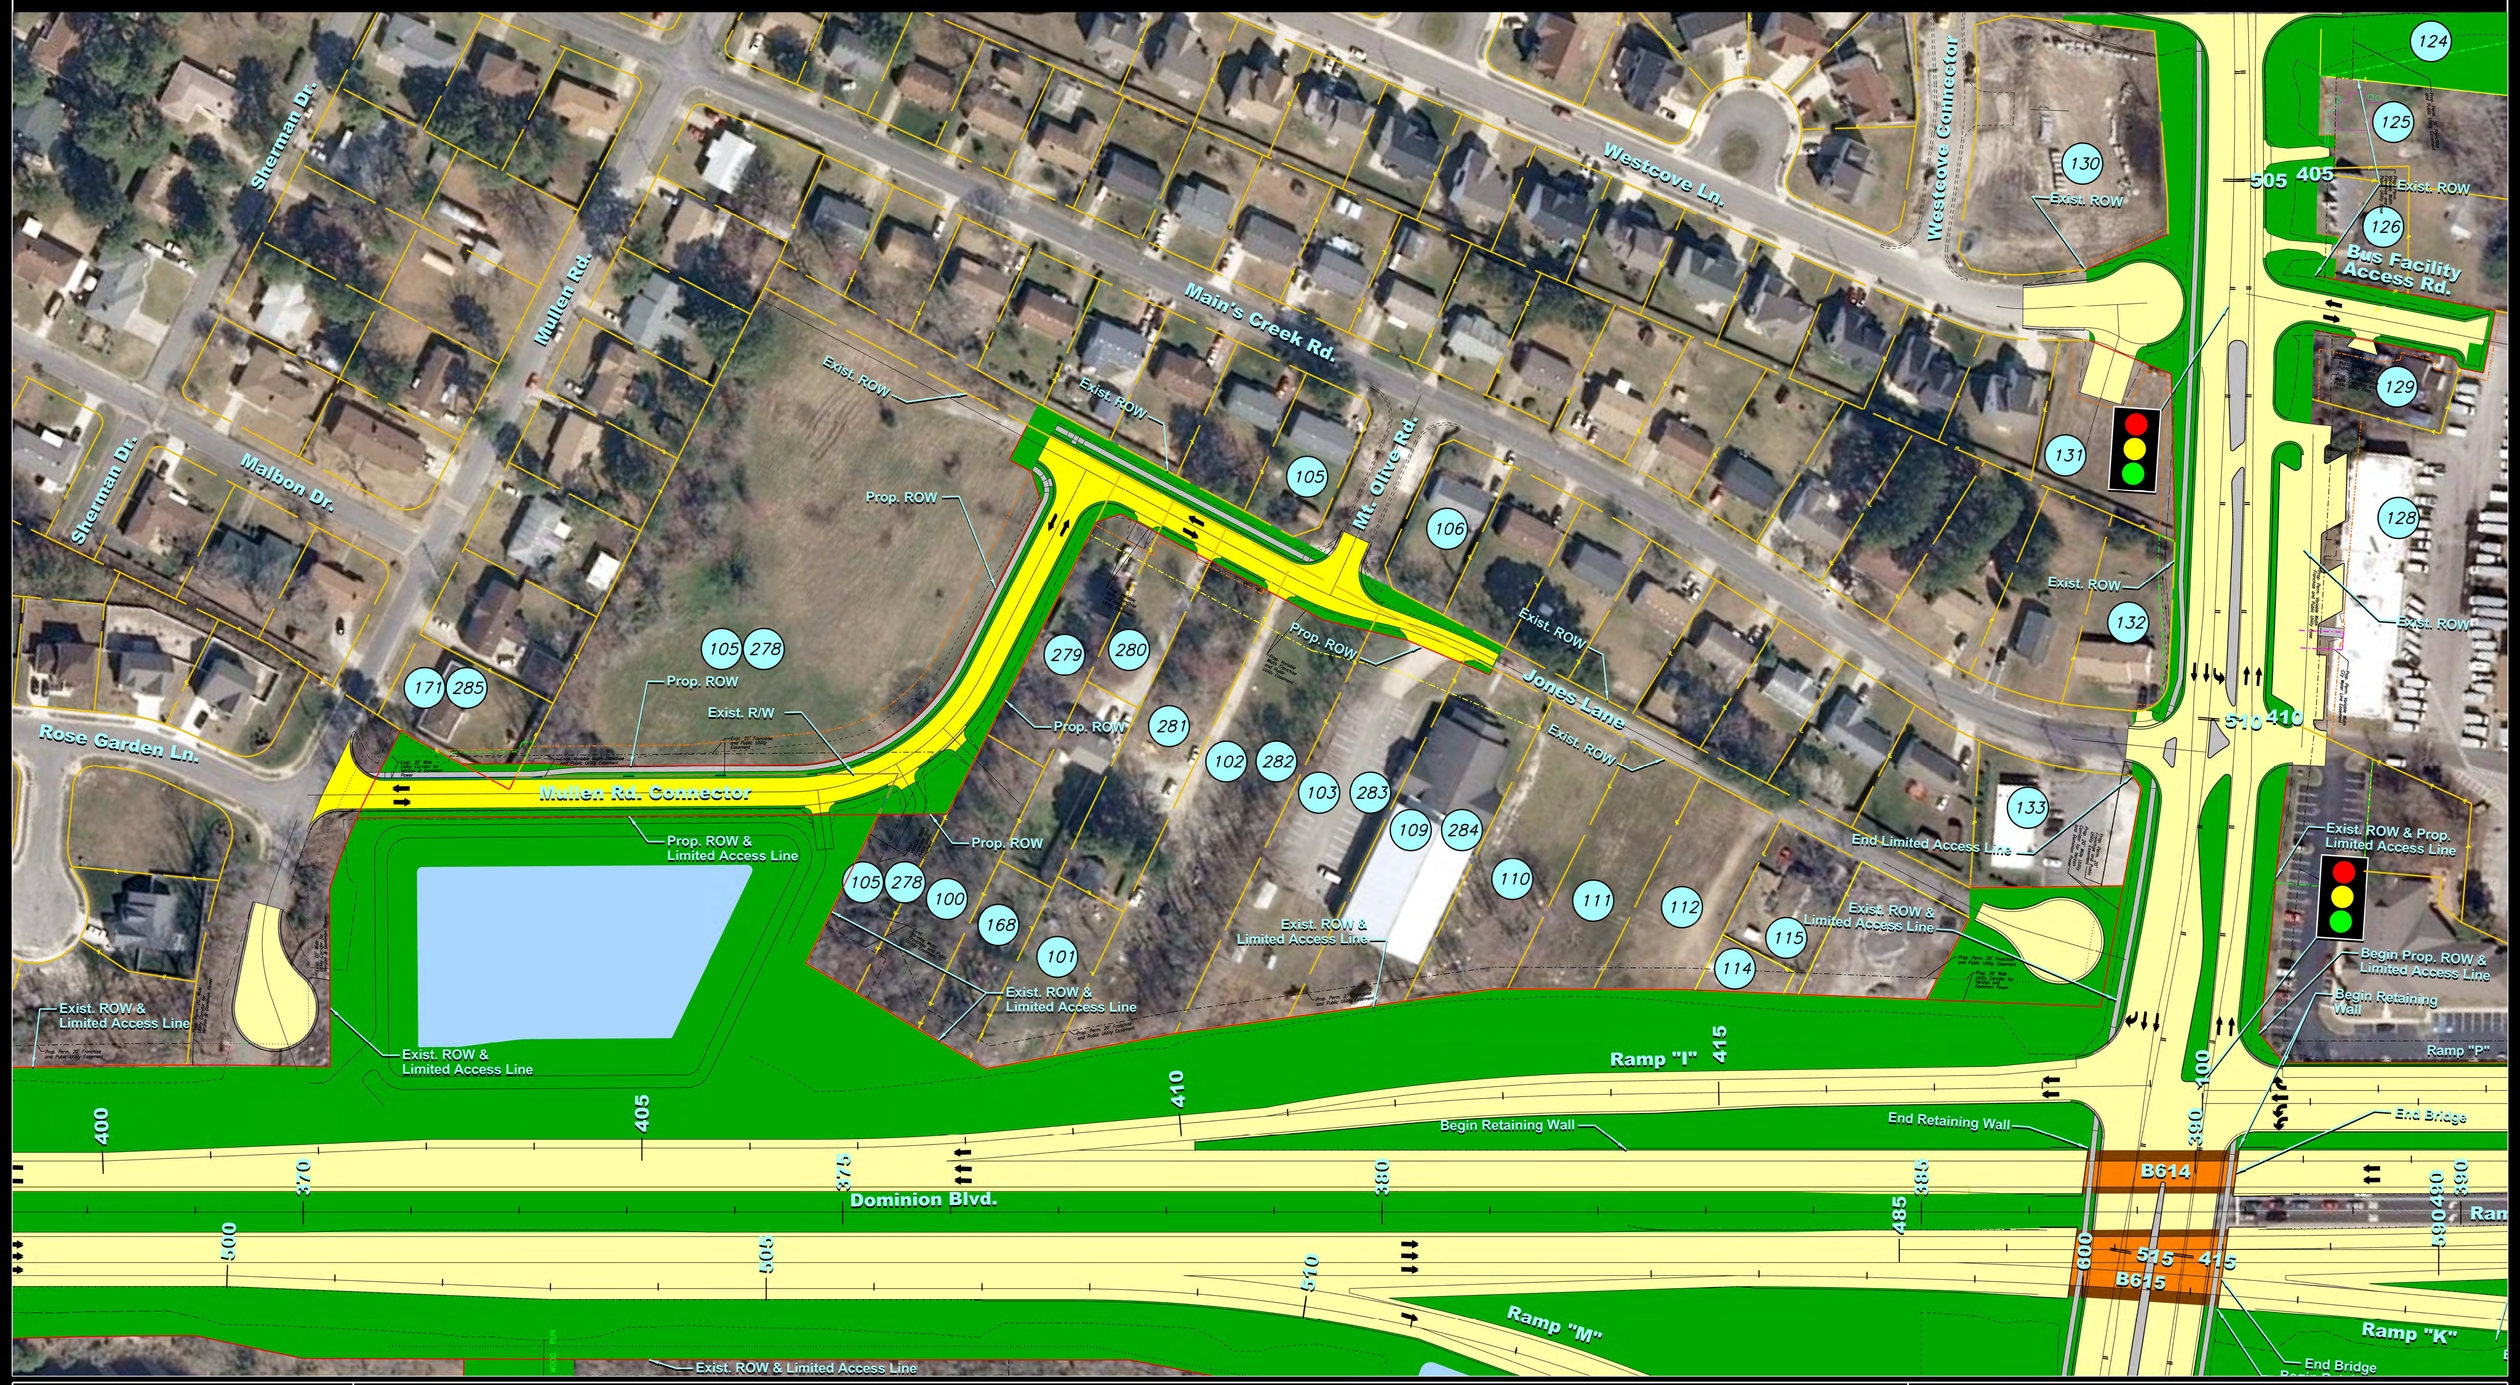

PREPARED BY:

PARSONS BRINCKERHOFF

PRELIMINARY

3 / 11 / 2015

THESE PLANS ARE UNFINISHED AND UNAPPROVED AND ARE NOT TO BE USED FOR ANY TYPE OF CONSTRUCTION OR THE ACQUISITION OF RIGHT OF WAY.

Chesapeake VIRGINIA

SCALE

0 50' 100' 150' 200'

SCALE: 1"=50'

MULLEN ROAD CONNECTOR TO JONES LANE CITIZEN INFORMATION MEETING